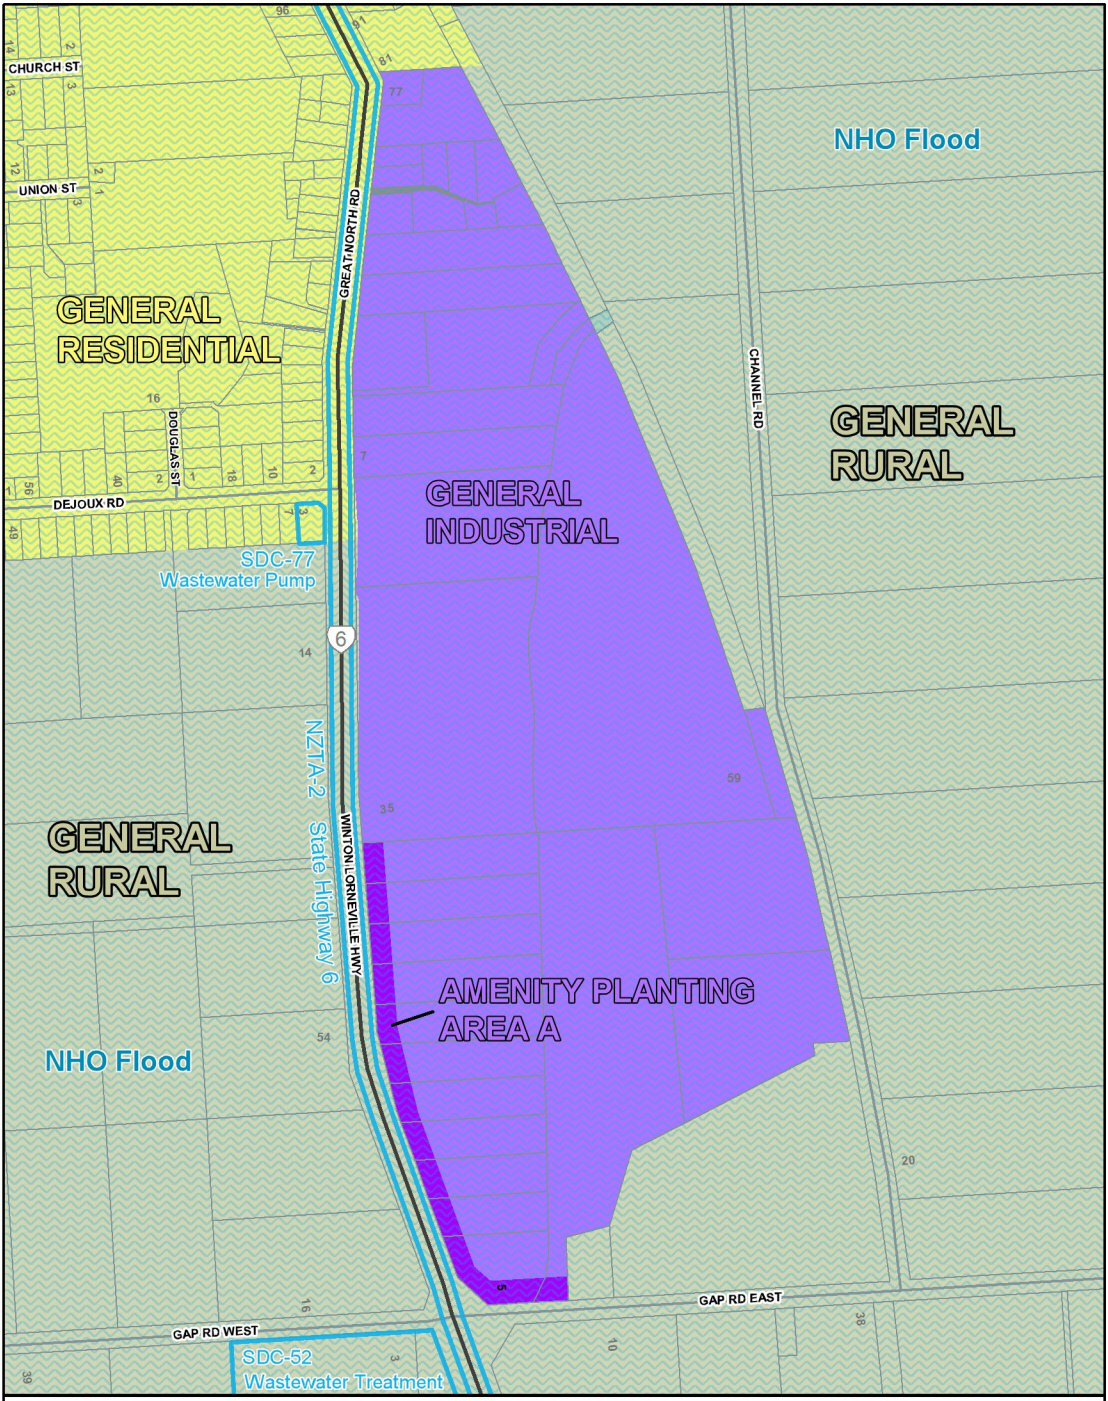

SOUTHLAND DISTRICT COUNCIL

Winton Industrial Development Concept Plan

NORTH

0 100 200 300

metres

SCALE 1:7,500 @ A5

13 March 2023